REVISIONS				
ZONE	REV	DESCRIPTION	DATE	APPROVED

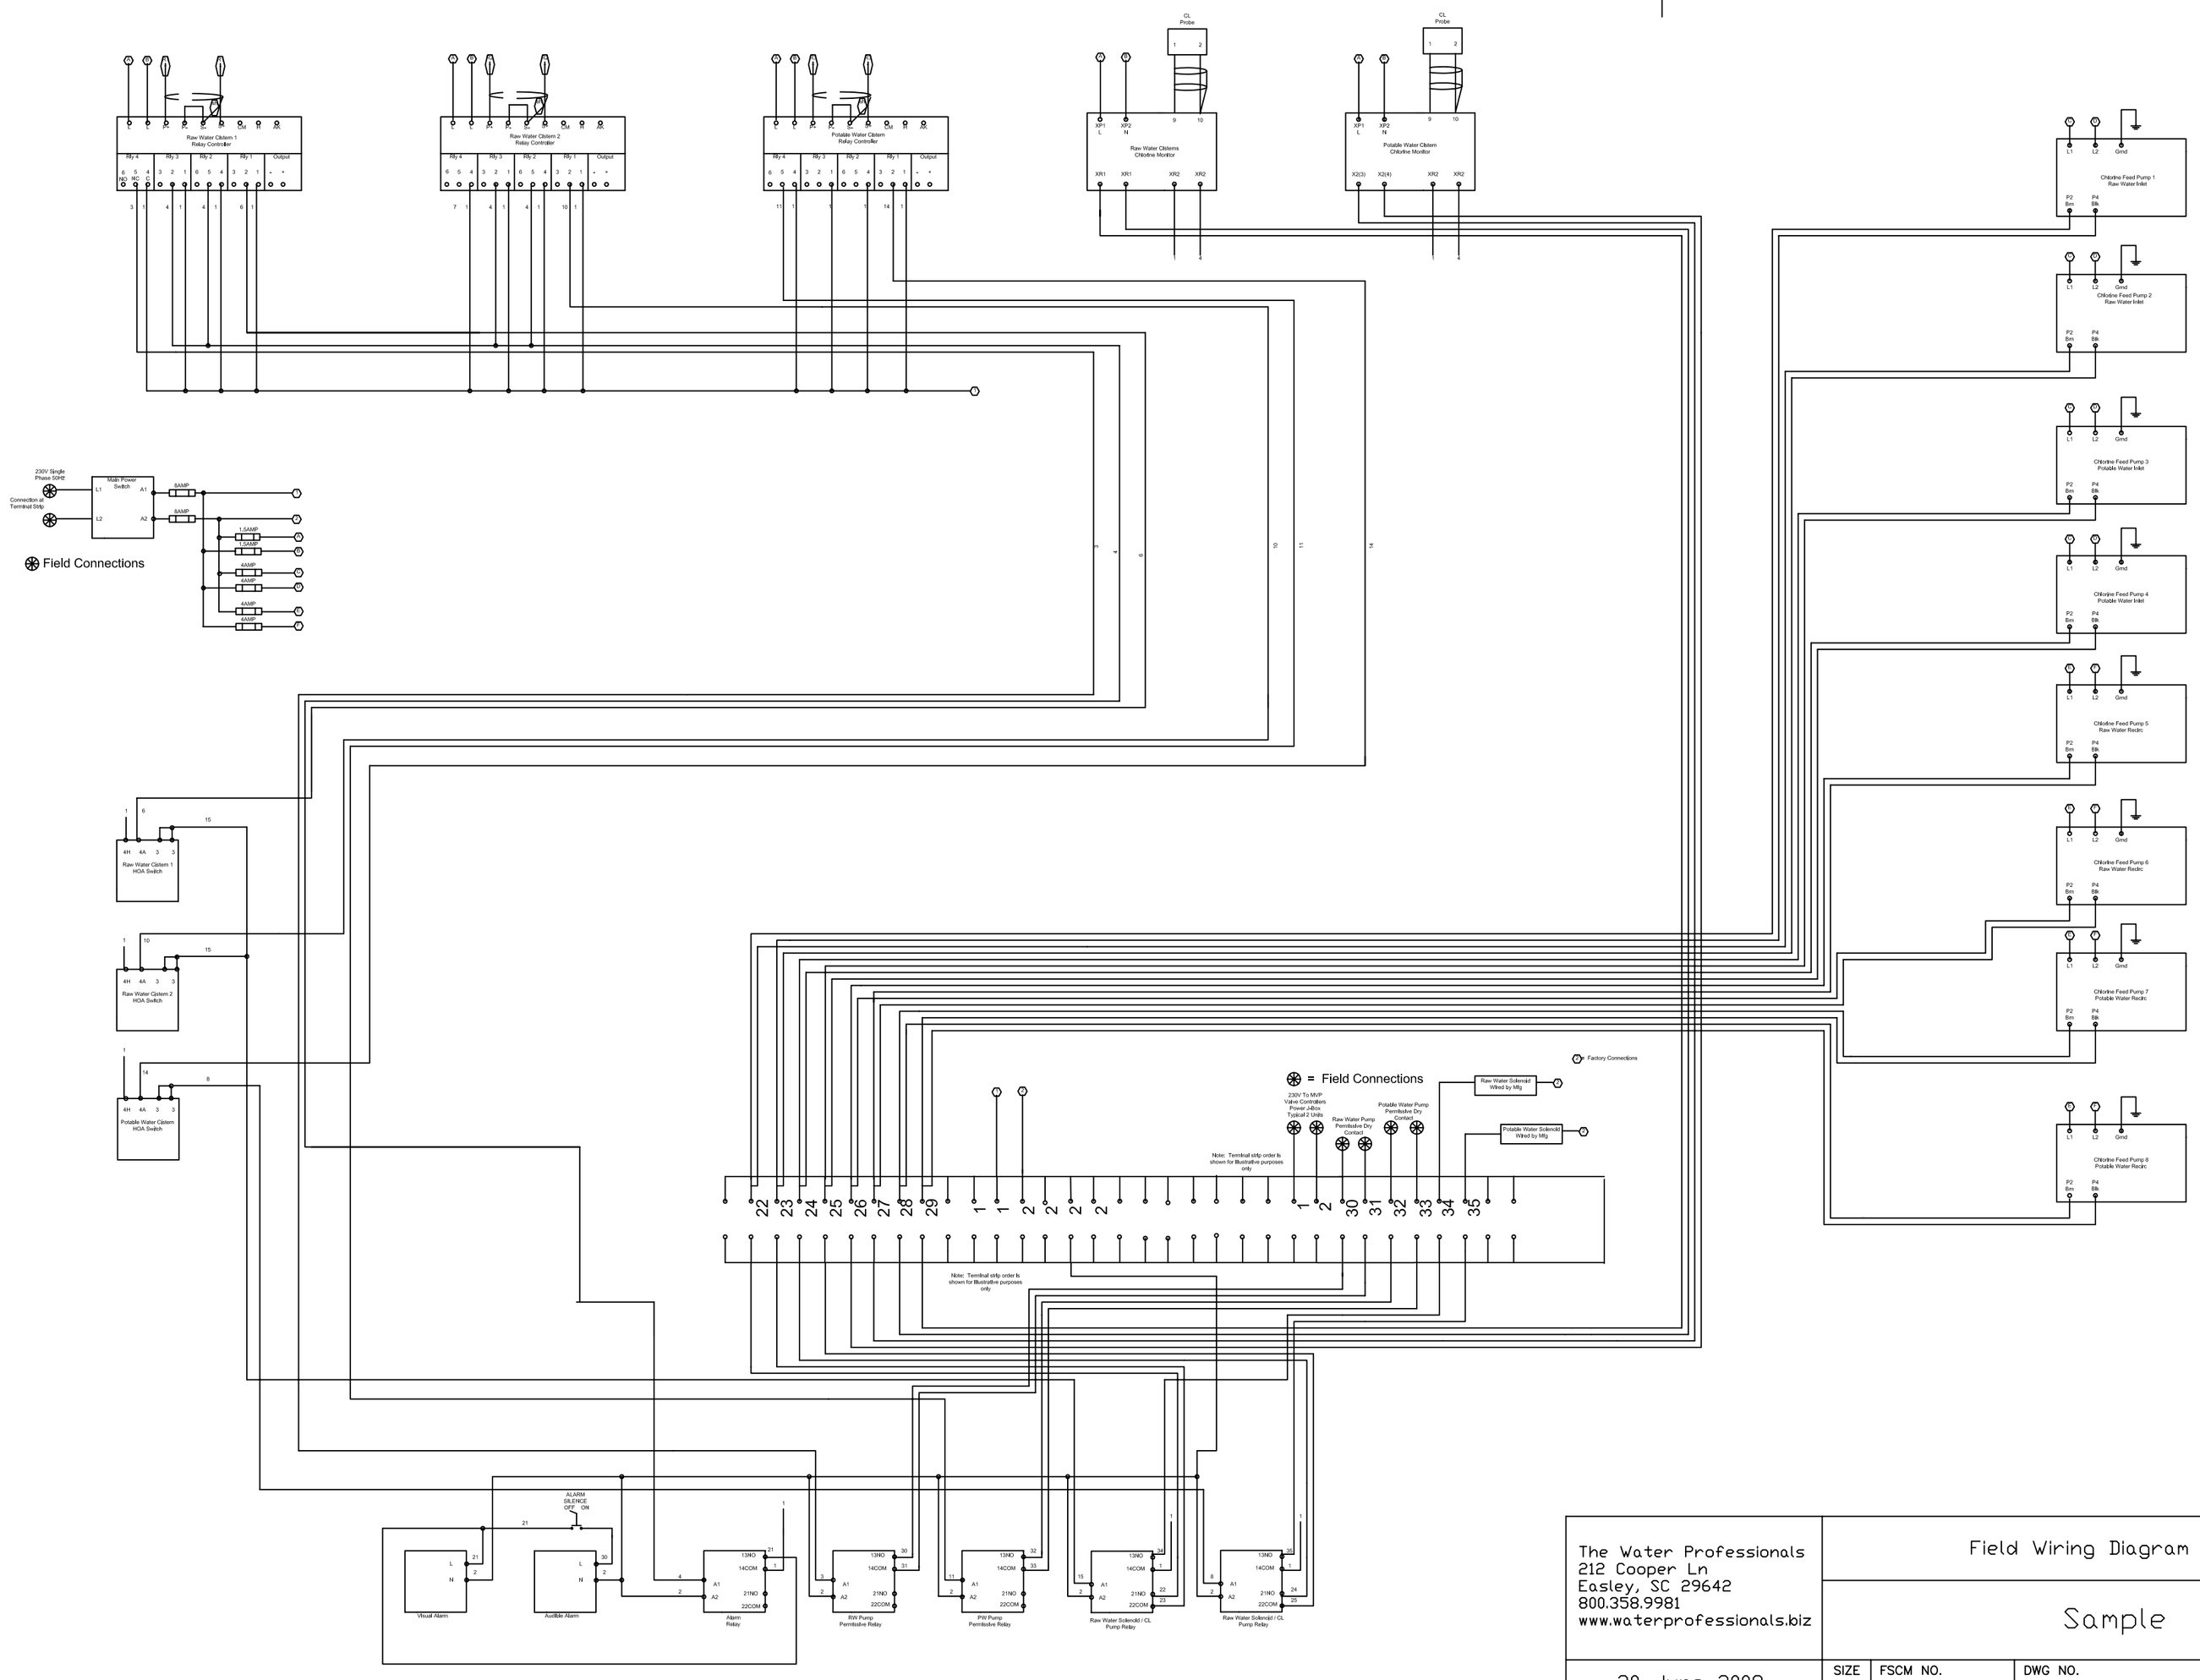

The Water Professionals
212 Cooper Ln
Easley, SC 29642
800.358.9981
www.waterprofessionals.biz

30 June 2008

Field Wiring Diagram

Sample

SIZE	FSCM NO.	DWG NO.	REV
C		Sample	
SCALE NTS		SHEET	